## TOWN TO TRAIL IMAGINARY PLAY ZONE

An imagination play zone featuring a town square, campsite, fishing pond and more will set the stage for children to engage in pretend play, act out roles, interact with others, and get lost in make-believe worlds.

## WONDER AND WHIMSY

A real, multi-car train parked on an existing rail spur that runs parallel to the back of our building will celebrate the locomotive history of our site and provide families with another exciting experience to play and explore.

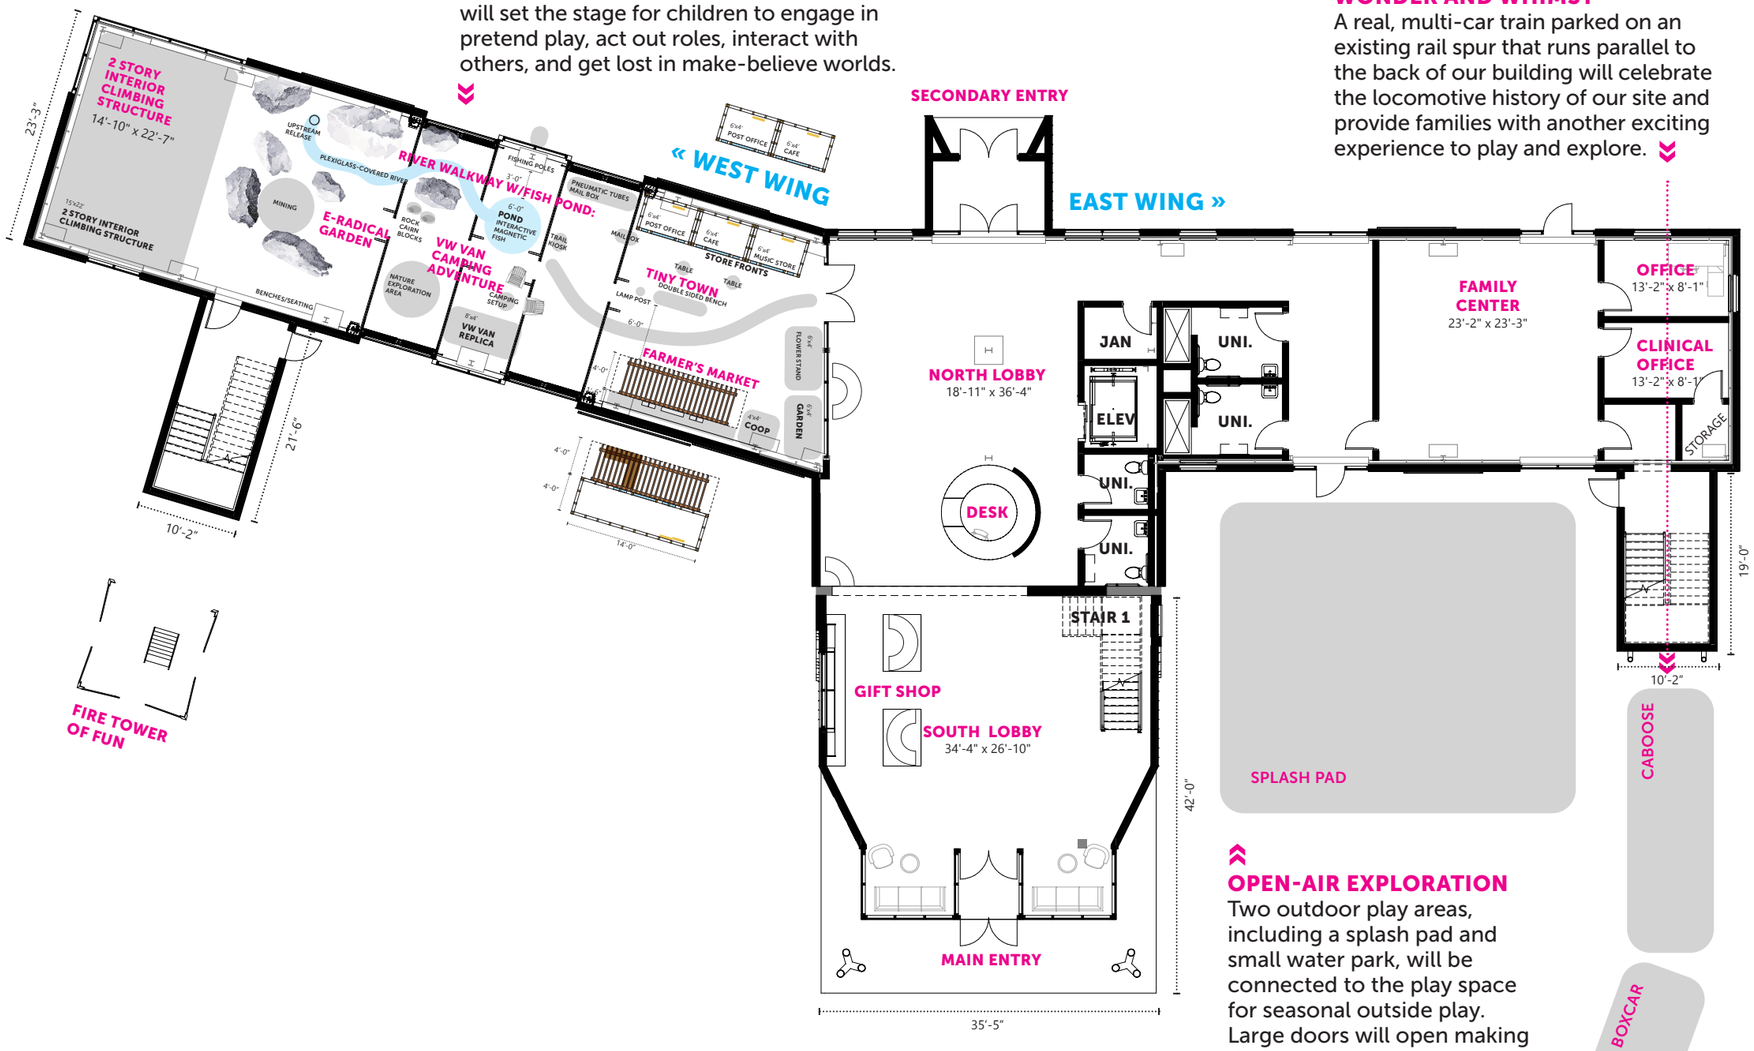


## OPEN-AIR EXPLORATION

Two outdoor play areas, including a splash pad and small water park, will be connected to the play space for seasonal outside play. Large doors will open making the interior floor on the main level open-air, indoor/ outdoor experience to accommodate more visitors during the warmer and busier months of the year.

1 **LEVEL 1** PLAN
1/16" = 1'-0"

THE ADIRONDACK CENTER FOR PLAY
PLAYADK


derek prior design, inc.
2333 sand cherry dr.
wildwood, missouri 63011
tel: 314 703 3610
derek.prior.design@gmail.com


☐ approved ☐ approved as noted ☐ rejected ☐ initials

0 4'-0" 4'-0" 6'-0" 8'-0"
1/16" = 1'-0"

PLAYADK
Conceptual Design Package

date: 11.19.2025 sheet no.: EX-9

## DREAM MACHINES

This whimsical, climbable wonderland is filled with play-based vehicles, each crafted in a beautifully detailed wooden aesthetic that blends fantasy with familiar forms. A majestic train winds through the center of the space, its cars doubling as interactive play zones. A firetruck, garbage truck, log loader, and airplane—each bursting with engaging elements—form the foundation of a thrilling, interconnected labyrinth of tunnels, tubes, and hidden compartments.

## MAKERS SPACE

A makerspace is a dynamic and collaborative environment where individuals gather to explore, experiment, invent, and learn through hands-on activities.

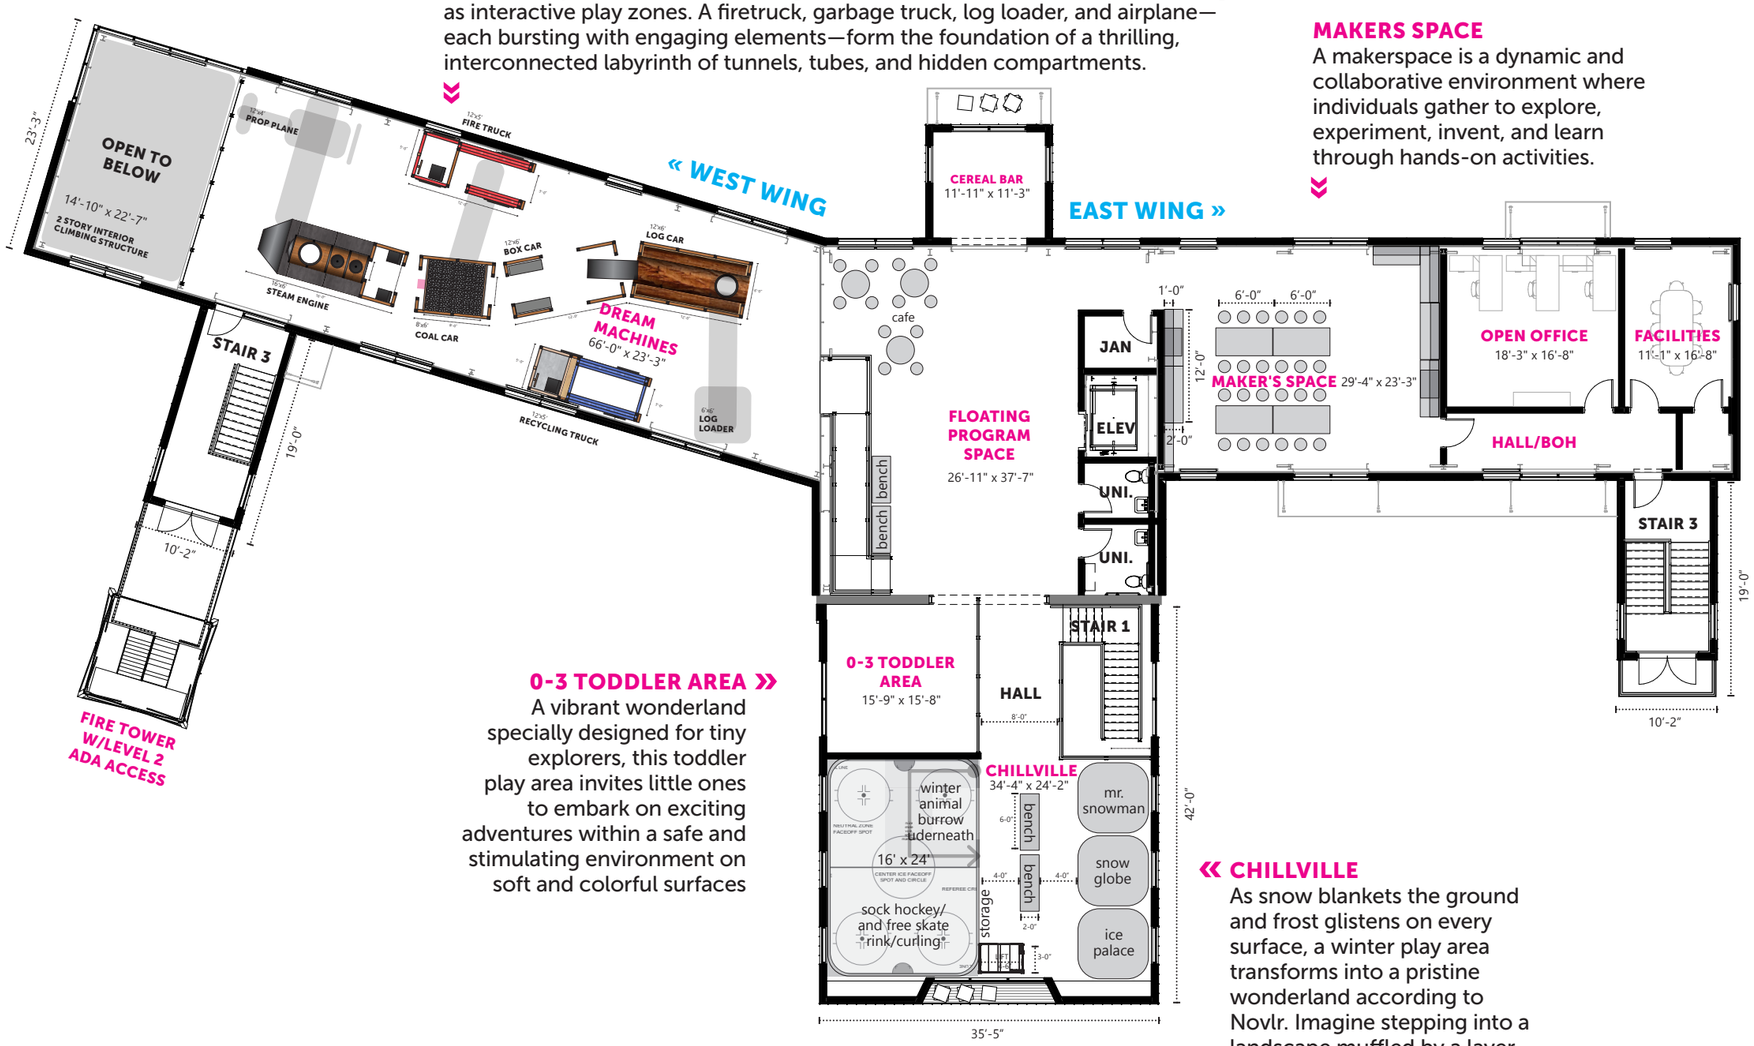


FIRE TOWER W/LEVEL 2 ADA ACCESS

## 0-3 TODDLER AREA »

A vibrant wonderland specially designed for tiny explorers, this toddler play area invites little ones to embark on exciting adventures within a safe and stimulating environment on soft and colorful surfaces

## « CHILLVILLE

As snow blankets the ground and frost glistens on every surface, a winter play area transforms into a pristine wonderland according to Novlr. Imagine stepping into a landscape muffled by a layer of soft, white powder that crunches invitingly underfoot.

1 **LEVEL 2** PLAN
1/16" = 1'-0"

THE ADIRONDACK CENTER FOR PLAY
PLAYADK


derek prior design, inc.
2333 sand cherry dr.
wildwood, missouri 63011
tel: 314 703 3610
derek.prior.design@gmail.com


☐ approved ☐ approved as noted ☐ rejected ☐ initials

0 4'-0" 4'-0" 6'-0" 8'-0"
1/16" = 1'-0"

PLAYADK
Conceptual Design Package

date: 11.19.2025
sheet no.: EX-22